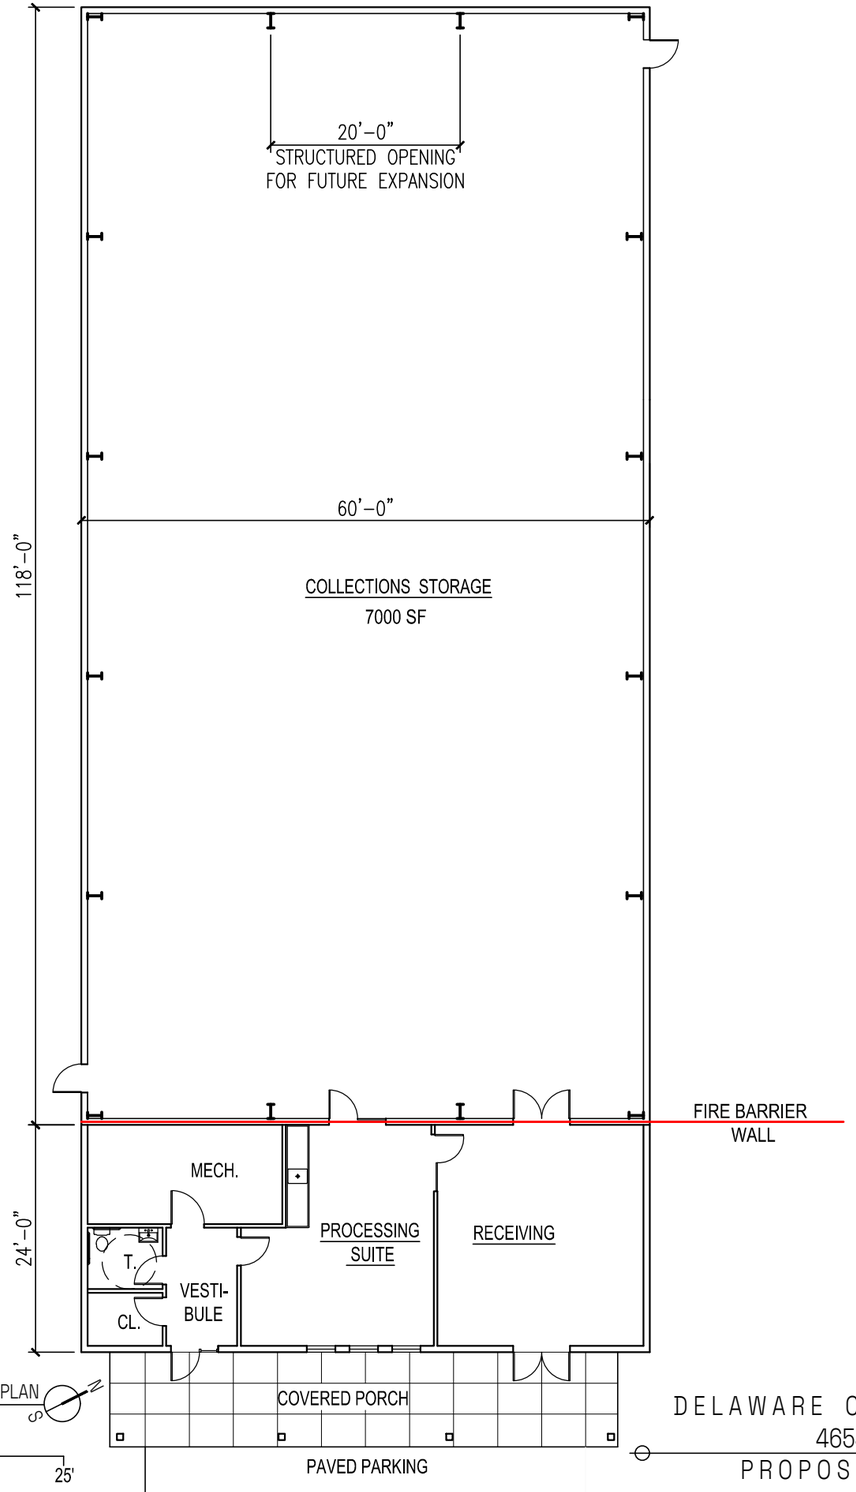

PROPOSED BUILDING PLAN

GRAPHIC SCALE

0 5' 10' 25'

DELAWARE COUNTY HISTORICAL ASSOCIATION

46549 STATE HWY 10 - DELHI, NY 13753

PROPOSED COLLECTIONS STORAGE FACILITY

21 SEPTEMBER 2023

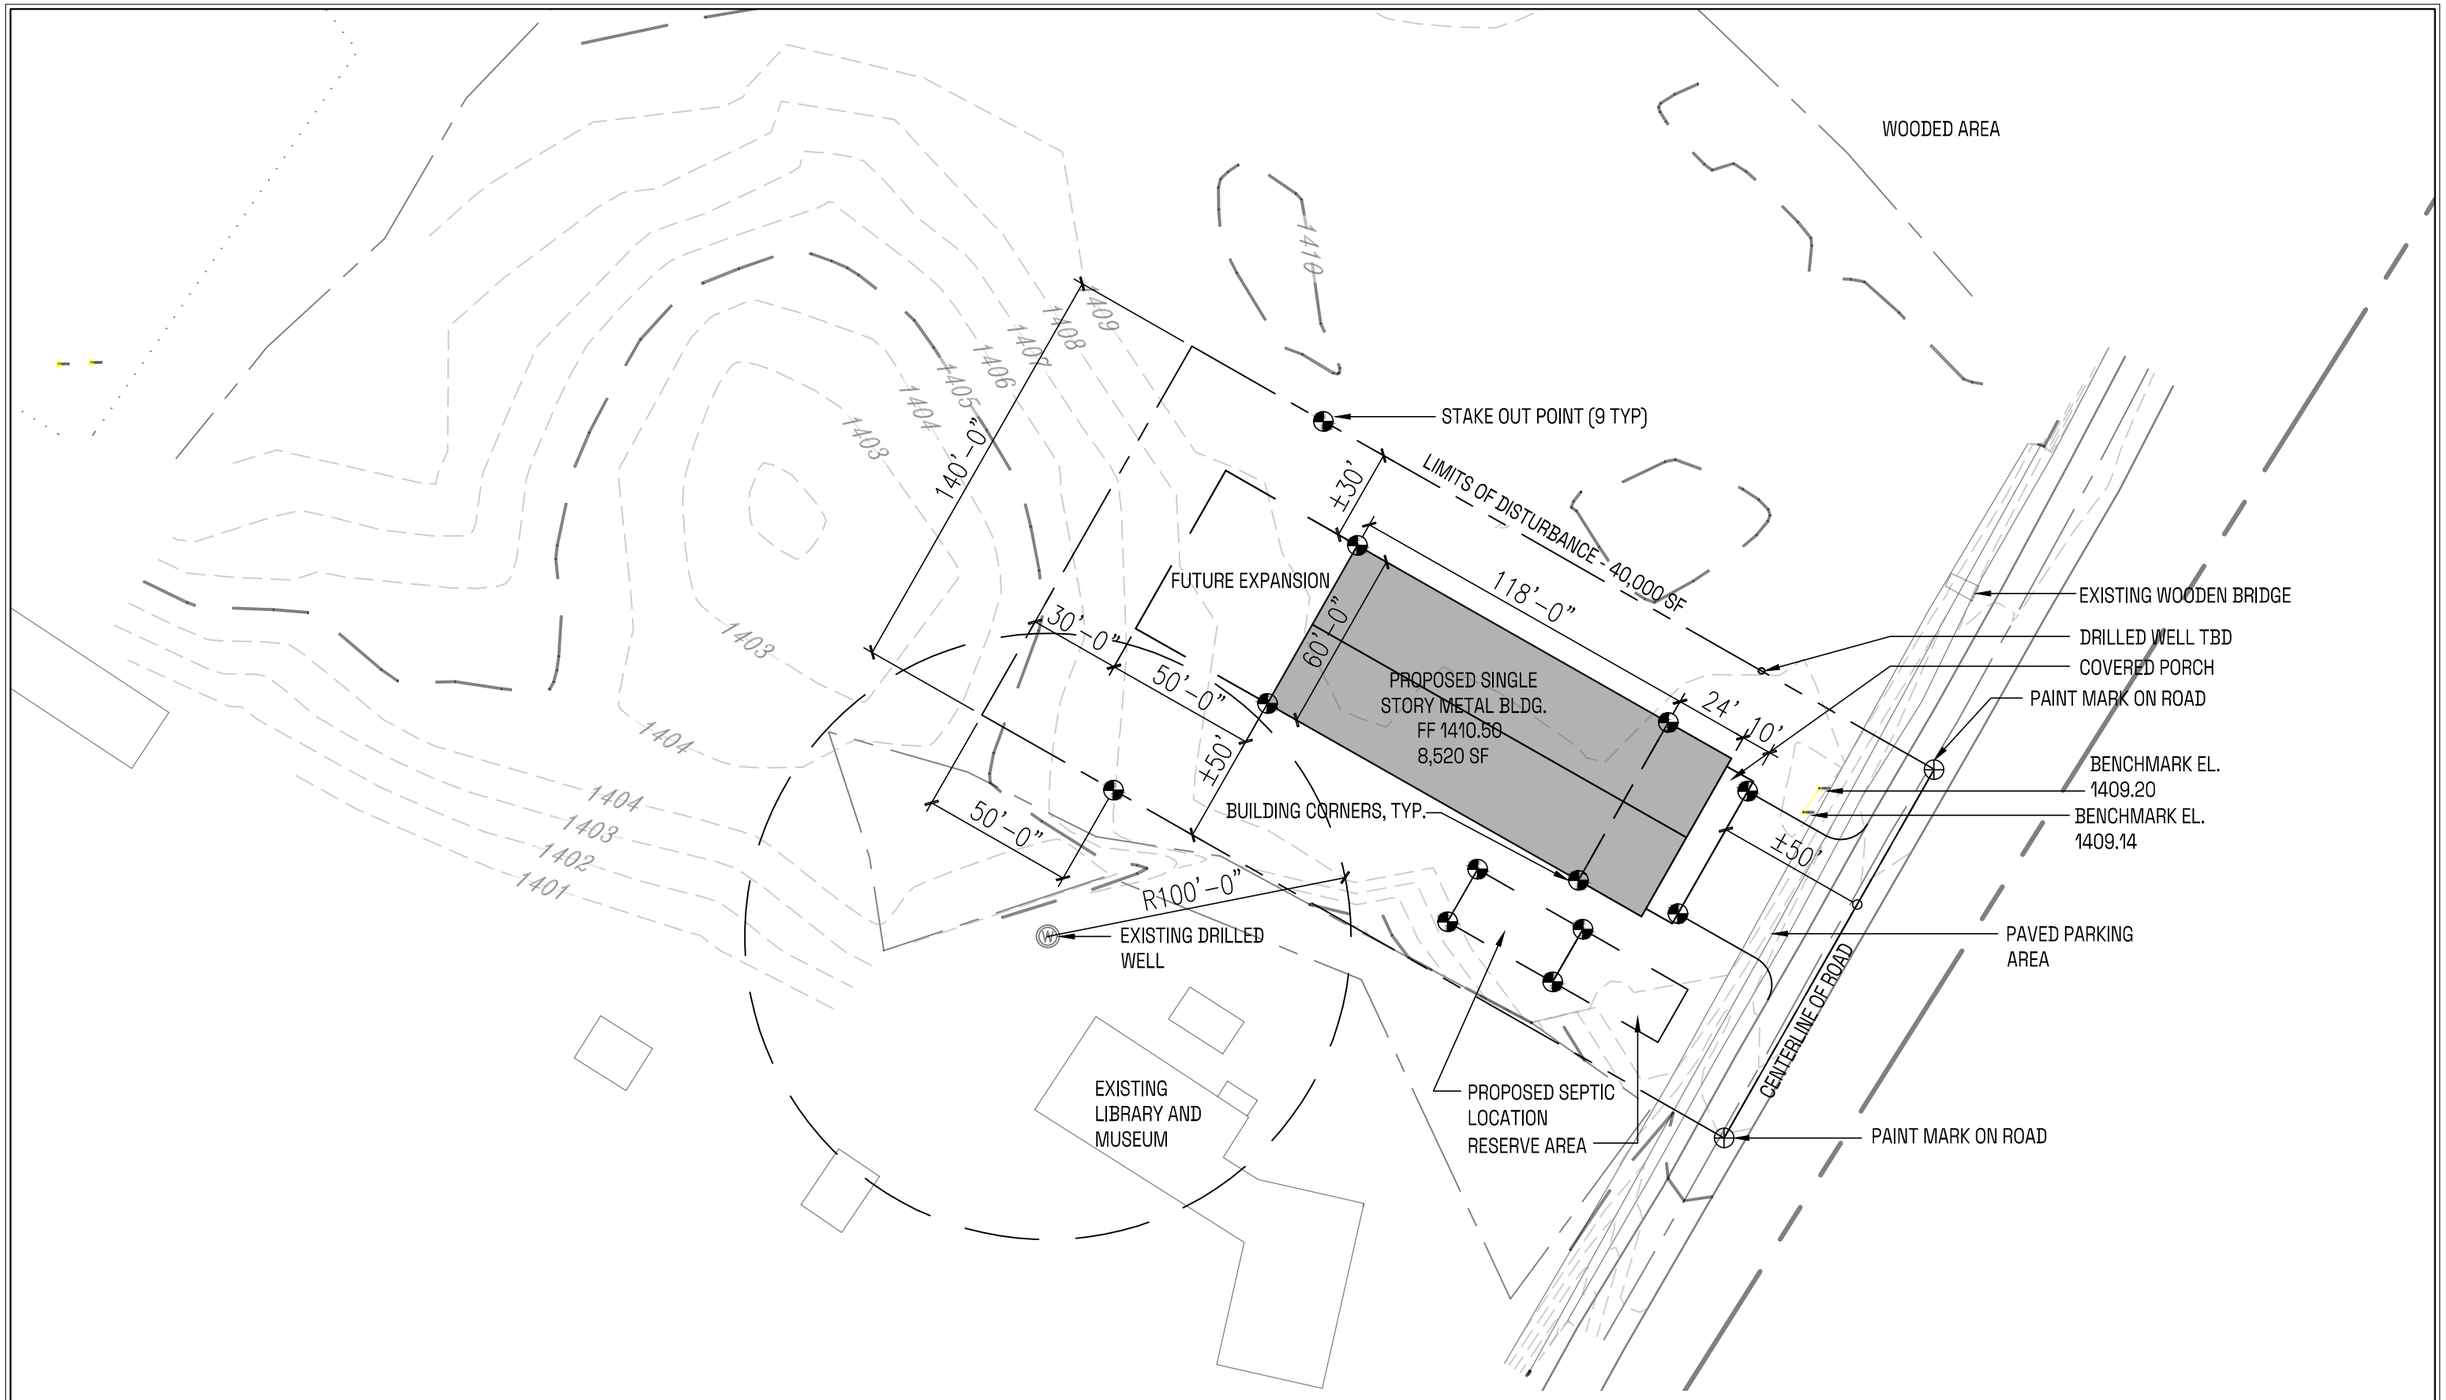

PROPOSED SITE PLAN

1" = 50'-0"

N

S

DELAWARE COUNTY HISTORICAL ASSOCIATION

46549 STATE HWY 10 - DELHI, NY 13753

PROPOSED COLLECTIONS STORAGE FACILITY

21 SEPTEMBER 2023